NAME OF WORK : CONSTRUCTION OF CC ROADS AND DRAINS 1st MAIN ROAD FROM 3rd CROSS TO DEAD END AT ATTUR LAYOUT IN WARD NO.03

KEY : NOT TO SCALE

N

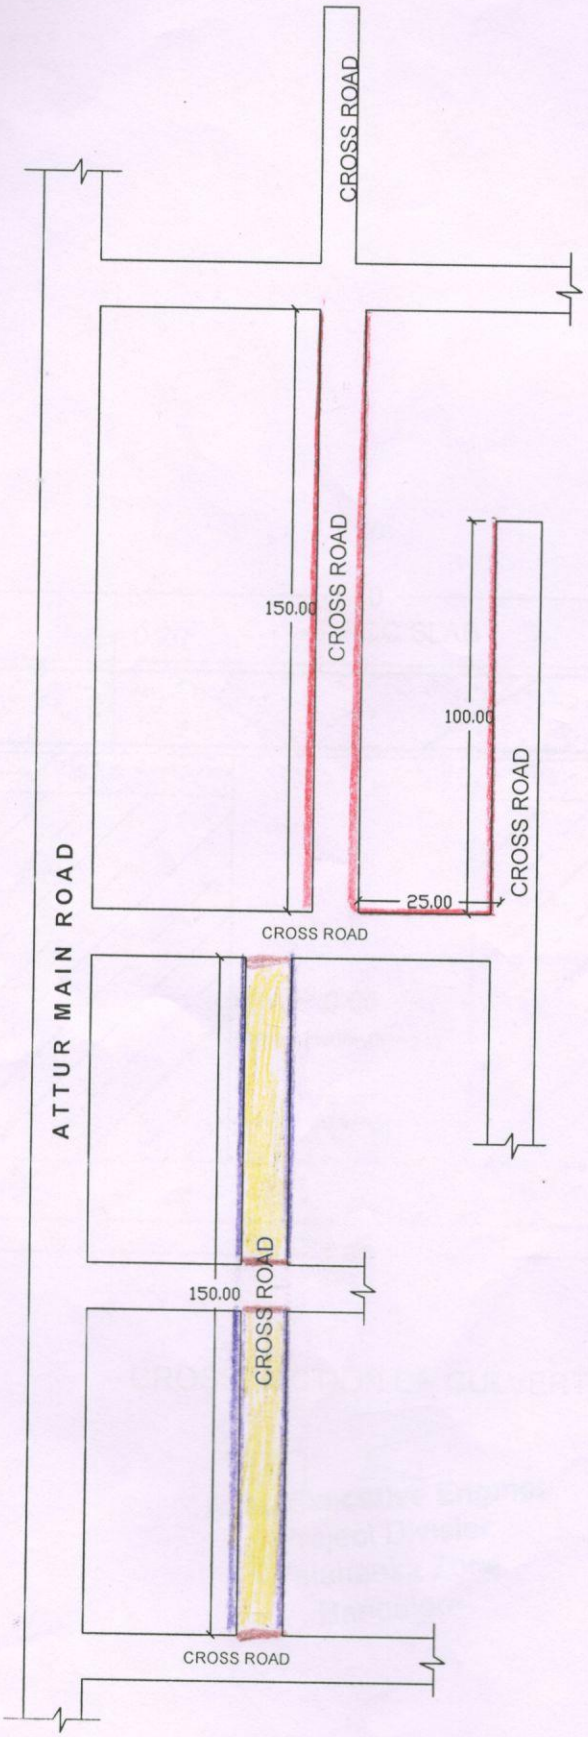

INDEX

- DESILTING DRAIN
- RCC DRAIN
- CULVERT
- CC ROAD

Assistant Engineer
Ward No.03
B.B.M.P

Assistant Executive Engineer
Yelahanka New Town Sub-Division
B.B.M.P

Asst. Executive Engineer
Project Division
Yelahanka Zone
Bangalore

NAME OF WORK : CONSTRUCTION OF CC ROADS AND DRAINS 1st MAIN ROAD FROM 3rd CROSS TO DEAD END AT ATTUR LAYOUT IN WARD NO.03

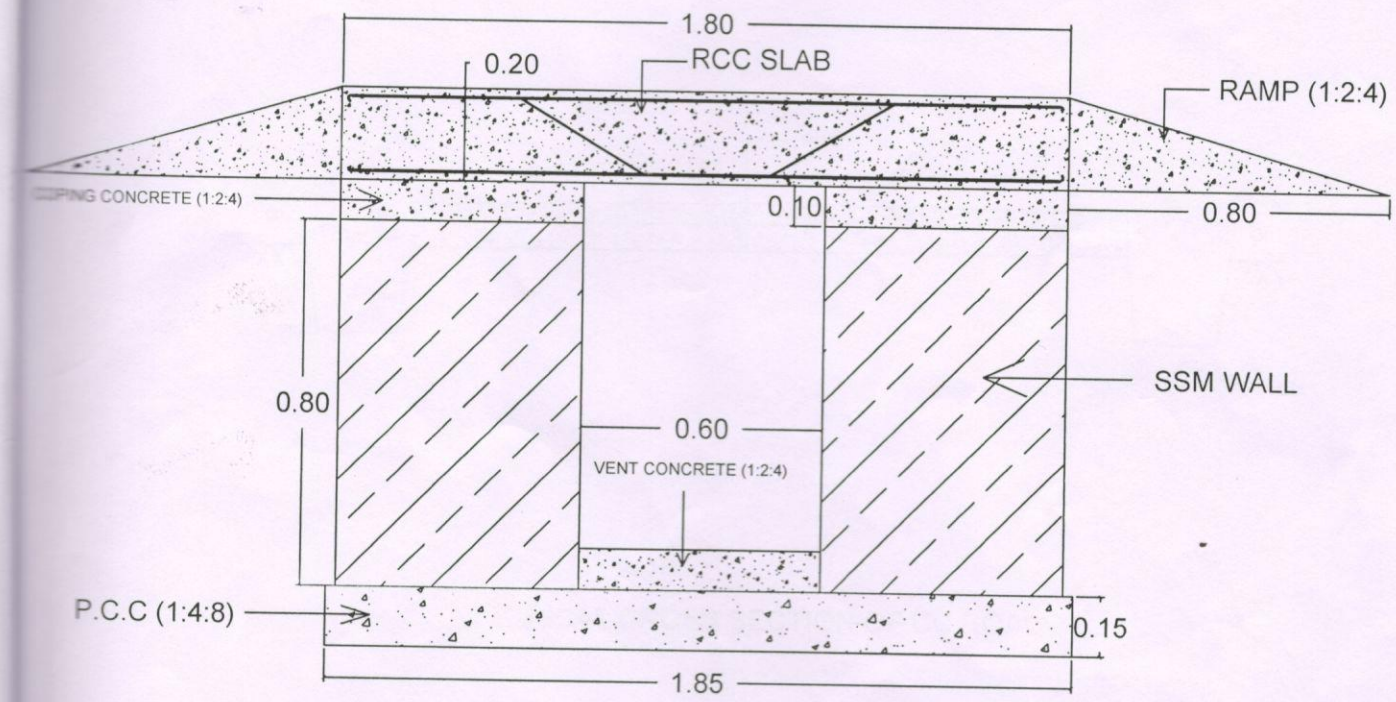

CROSS SECTION OF CULVERT

Asst. Executive Engineer,
Project Division,
Yelahanka Zone
Bangalore

NAME OF WORK : CONSTRUCTION OF CC ROADS AND DRAINS 1st MAIN ROAD FROM 3rd CROSS TO DEAD END AT ATTUR LAYOUT IN WARD NO.03

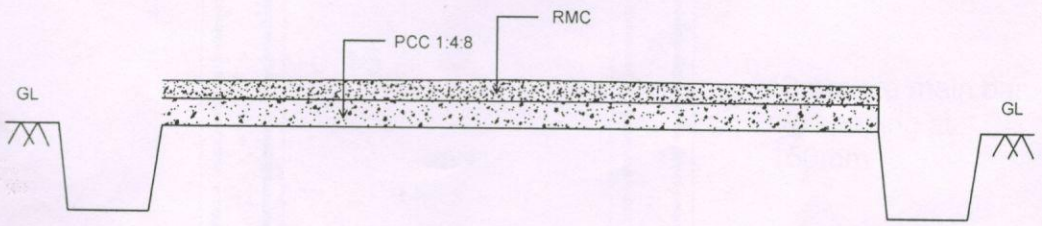

TYPICAL CROSS SECTION OF CC ROAD

AE-03

Asst. Executive Engineer
Project Division
Yelahanka Zone
Bangalore

NAME OF WORK : CONSTRUCTION OF CC ROADS AND DRAINS 1st MAIN ROAD FROM 3rd CROSS TO DEAD END AT ATTUR LAYOUT IN WARD NO.03

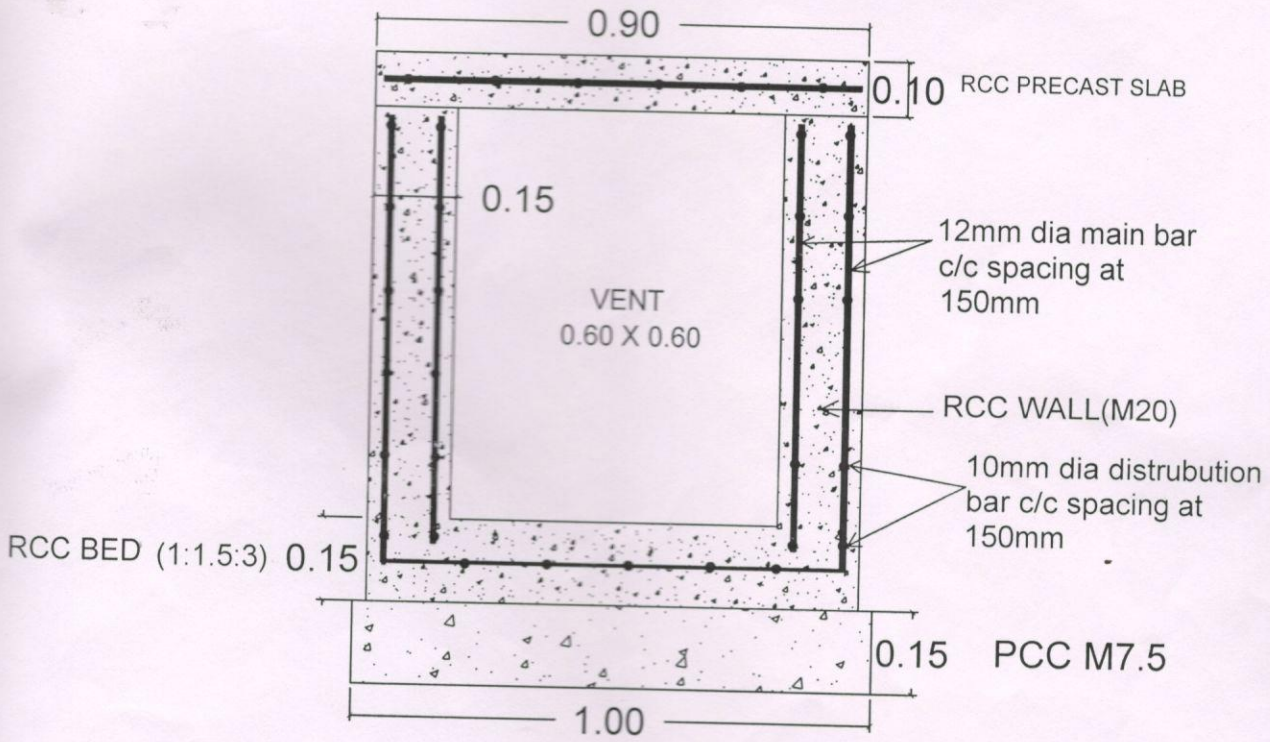

CROSS SECTION OF RCC DRAIN

Asst. Executive Engineer
Project Division.
Yelahanka Zone
Bangalore